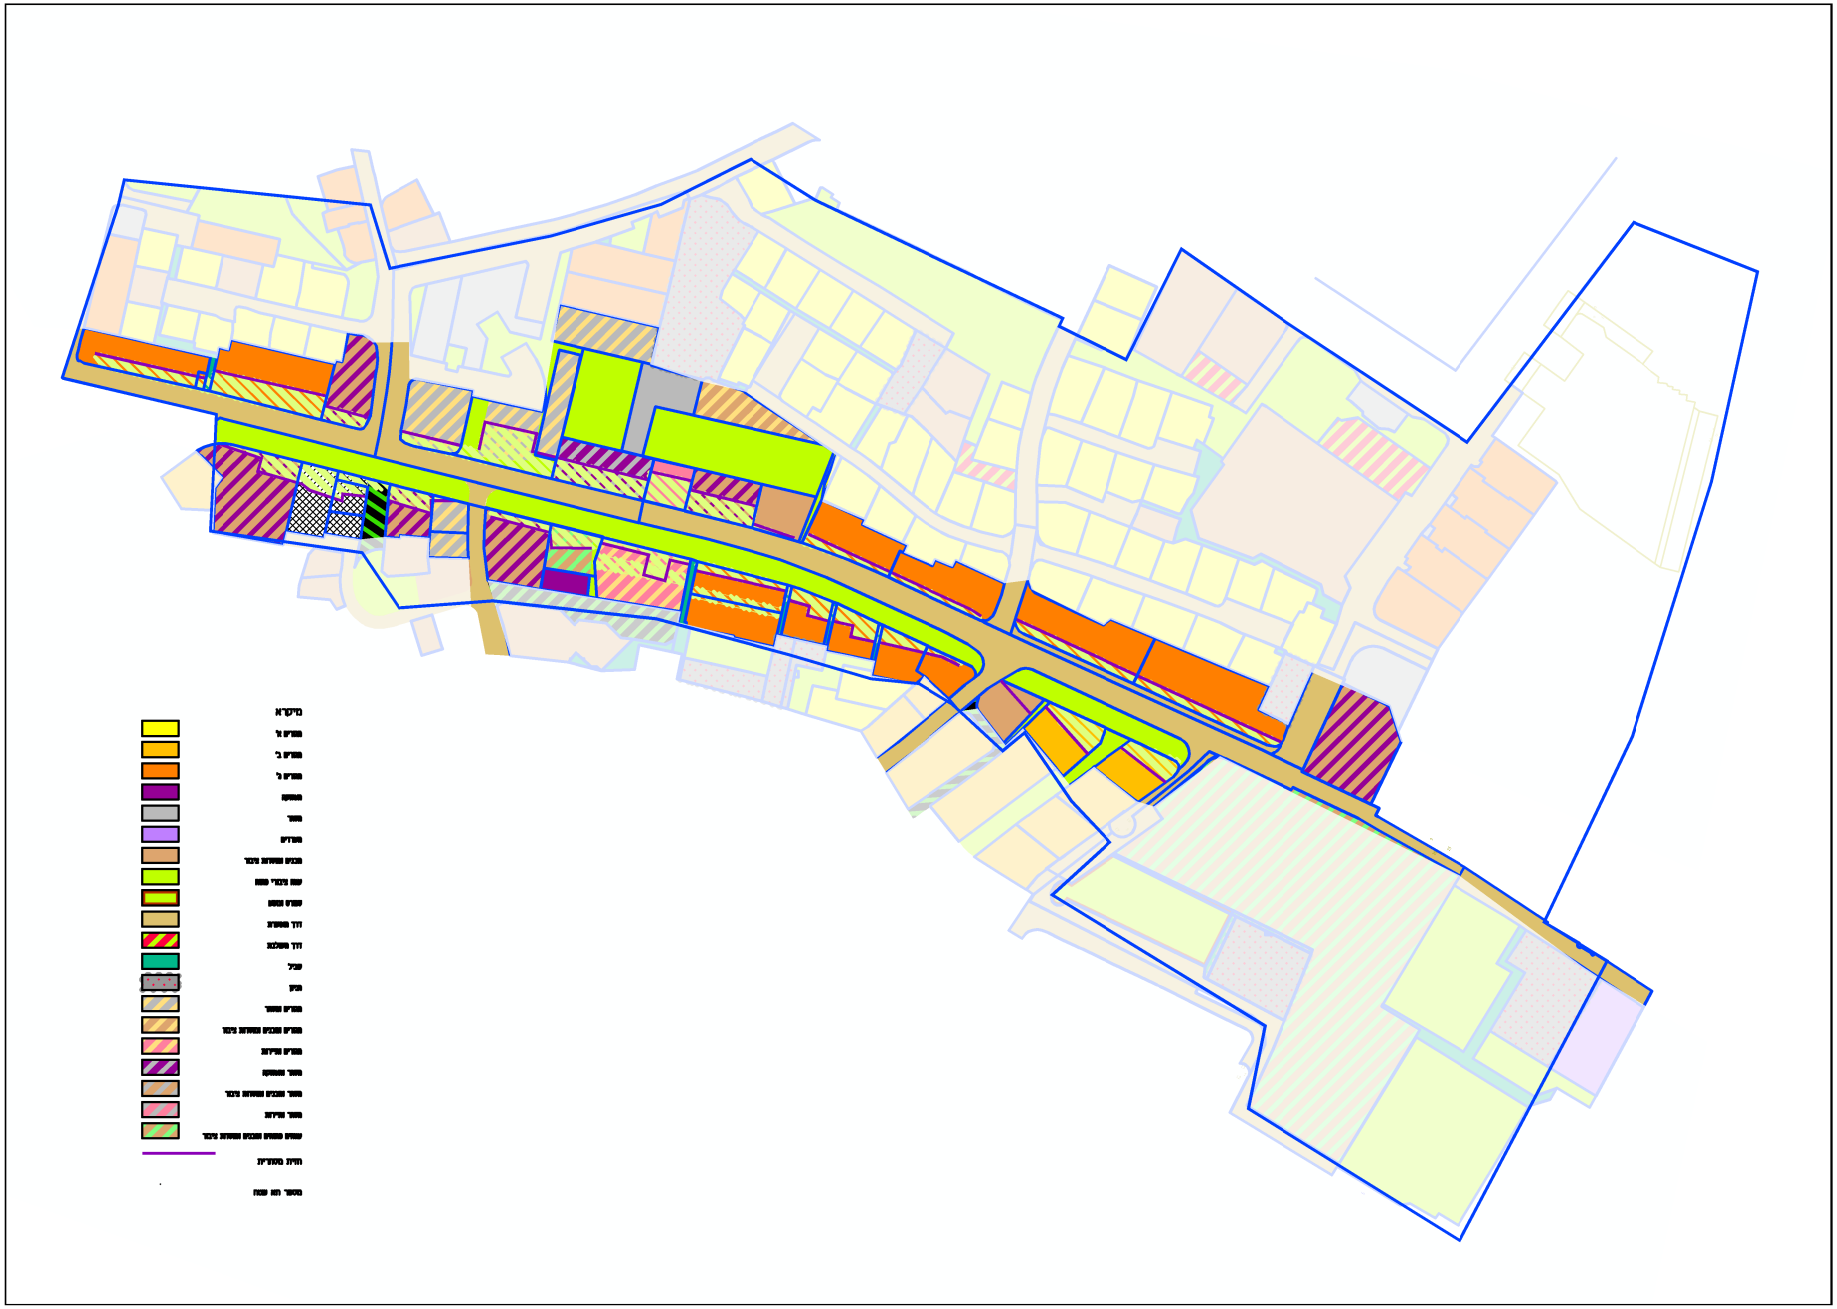

D:\MA\BoYe\plan_meushar-MA_recover1.dwg, 16/01/2021 22:04:05, PDFCreator